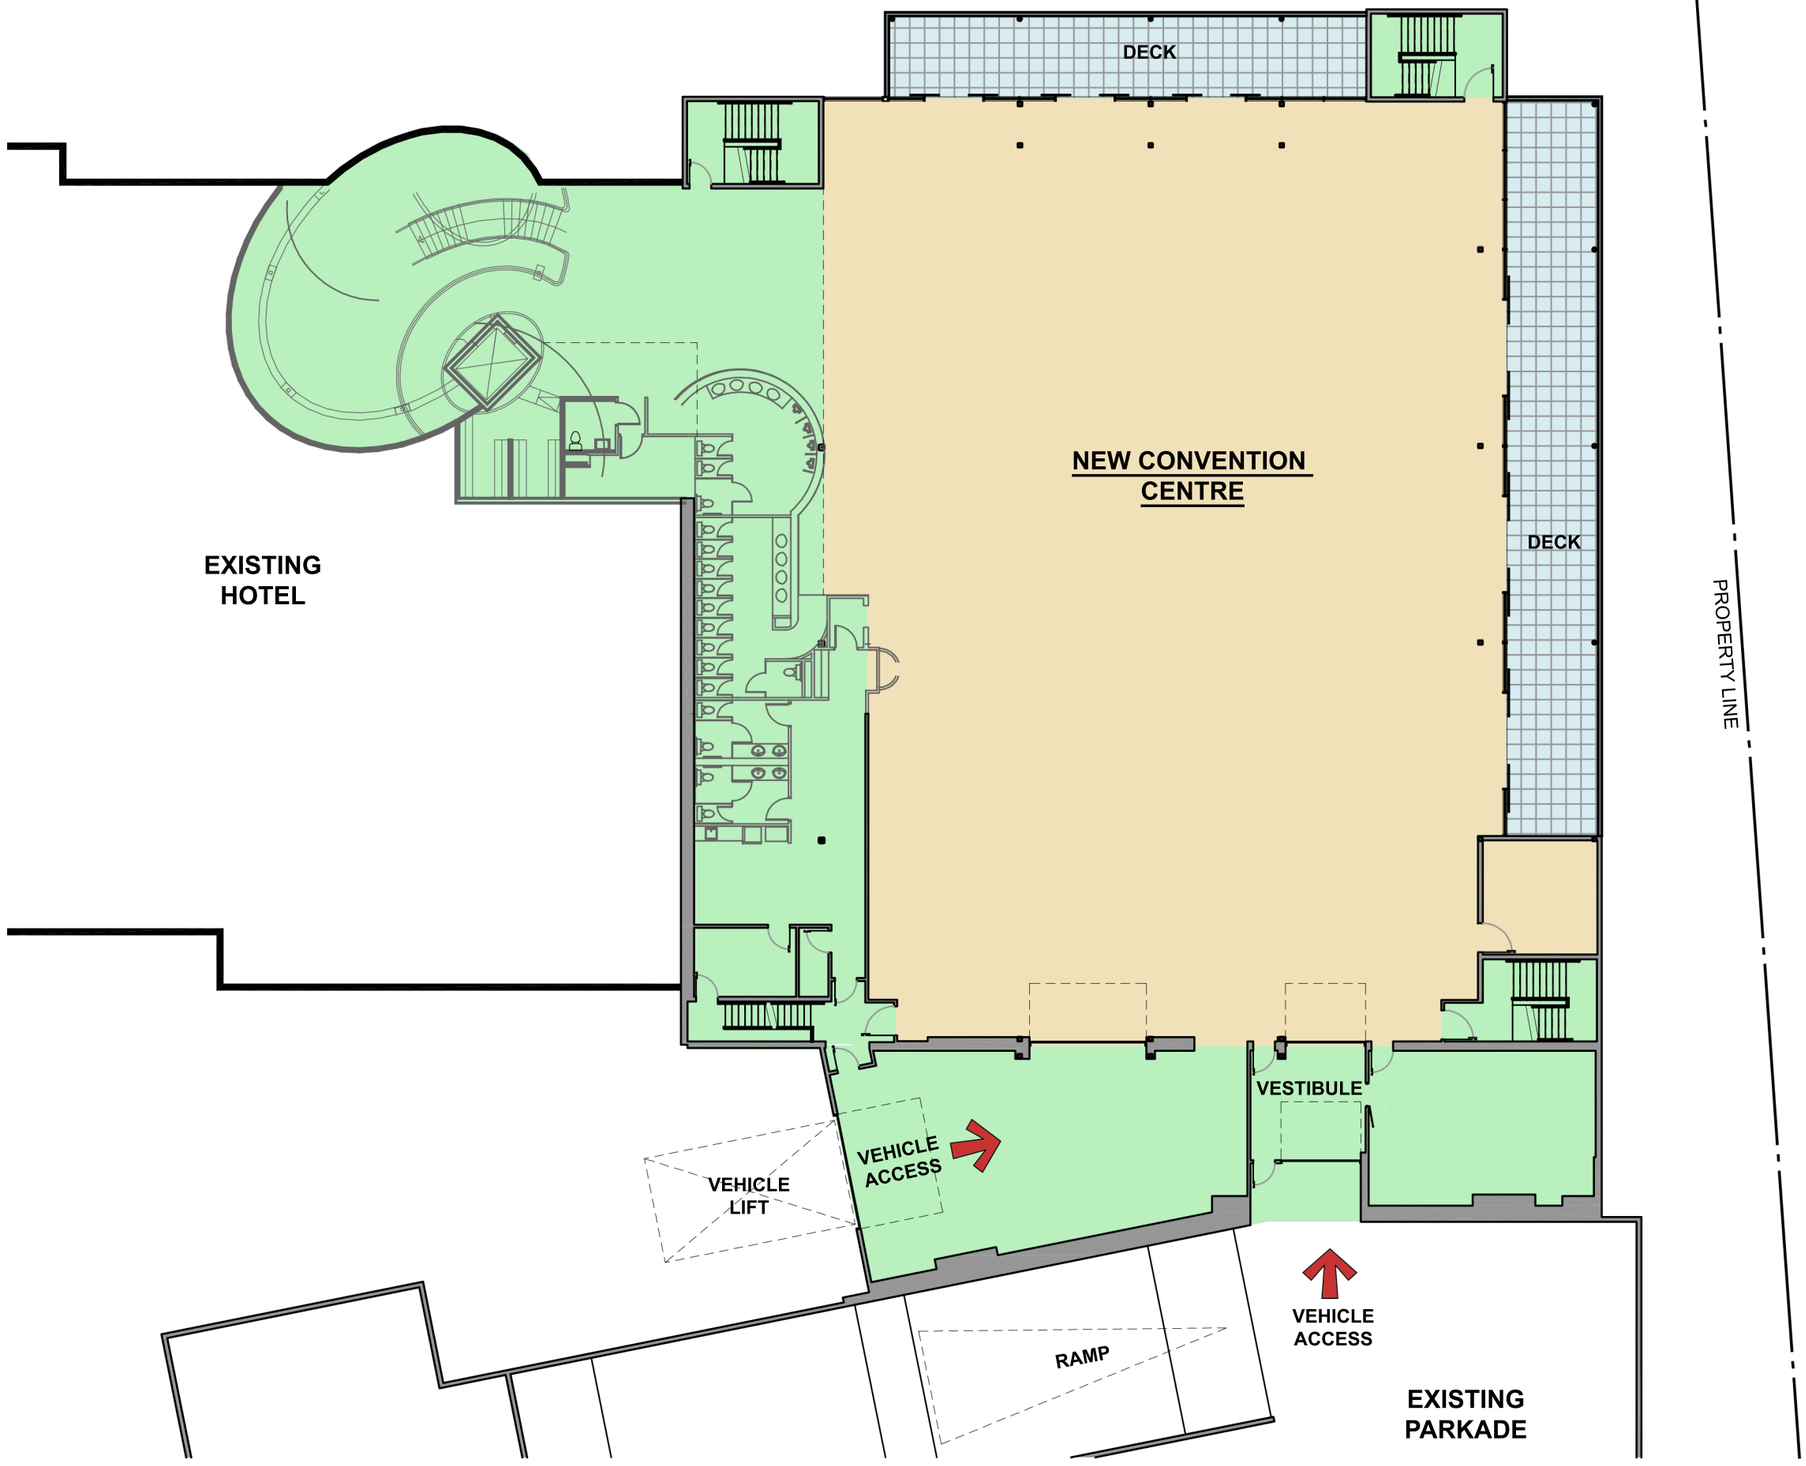

LEGEND:

Services / Circulation
Area = 772 m² (8,310 ft²)

New Convention Centre
Area = 1,080 m² (11,625 ft²)

Deck Space
Area = 185 m² (1,991 ft²)

Total Area : 2,037 m² (21,927 ft²)

SCALE = 1:250 July 11, 2017 **A2**

Penticton Lakeside Resort Convention Centre Renovation

Proposed Plan